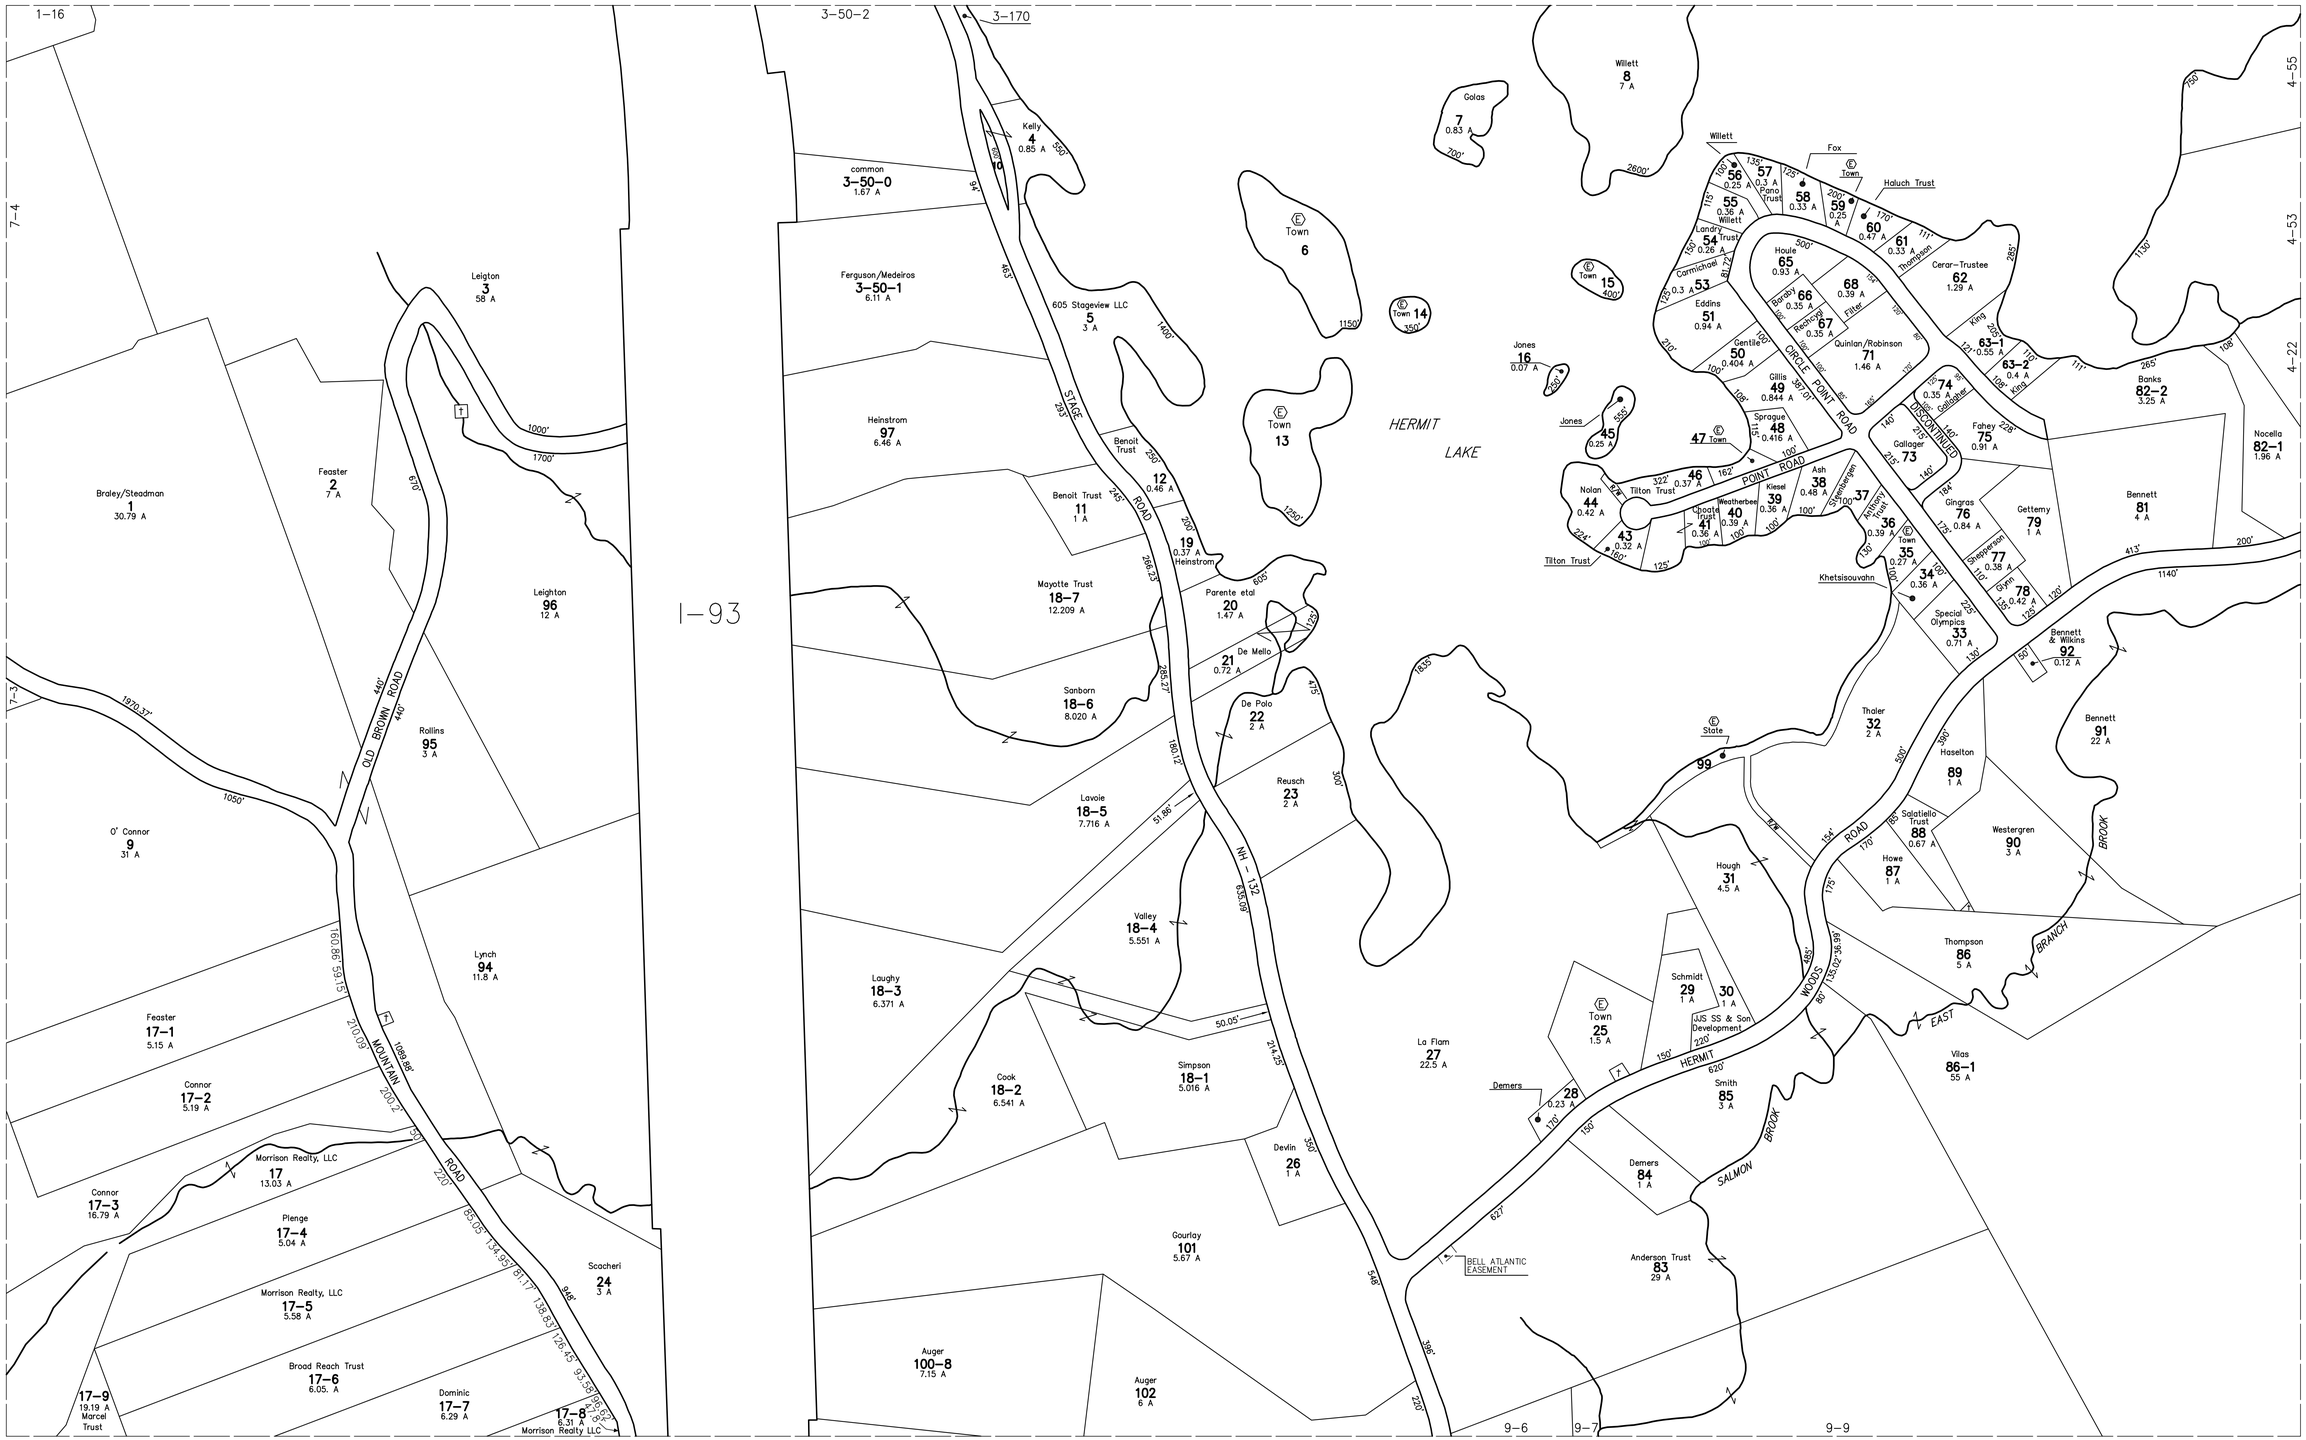

THIS MAP IS FOR ASSESSMENT PURPOSES. IT IS NOT VALID FOR LEGAL DESCRIPTION OR CONVEYANCE.

ORIGINALLY PREPARED BY:
RONALD MITCHELL & ASSOCIATES INC.
GILFORD, NEW HAMPSHIRE

PRODUCED IN 1999 BY
CAI Technologies
Precision Mapping. Geospatial Solutions.
11 PLEASANT STREET, LITTLETON, NH 03561
800.322.4540 - WWW.CAI-TECH.COM

LEGEND

AREA	A	EXEMPT PROPERTY	Ⓔ
DIMENSION	100'	RIGHT OF WAY/ACCESS	R/W
WATER		COMMON OWNERSHIP	

SCALE 1" = 200'
FEET 100 0 200 400 600
METERS 50 0 50 100 150

REVISED TO :

PROPERTY MAPS
SANBORNTON
NEW HAMPSHIRE

INDEX DIAGRAM
1 3 4 7 9
GN

MAP NO.
8