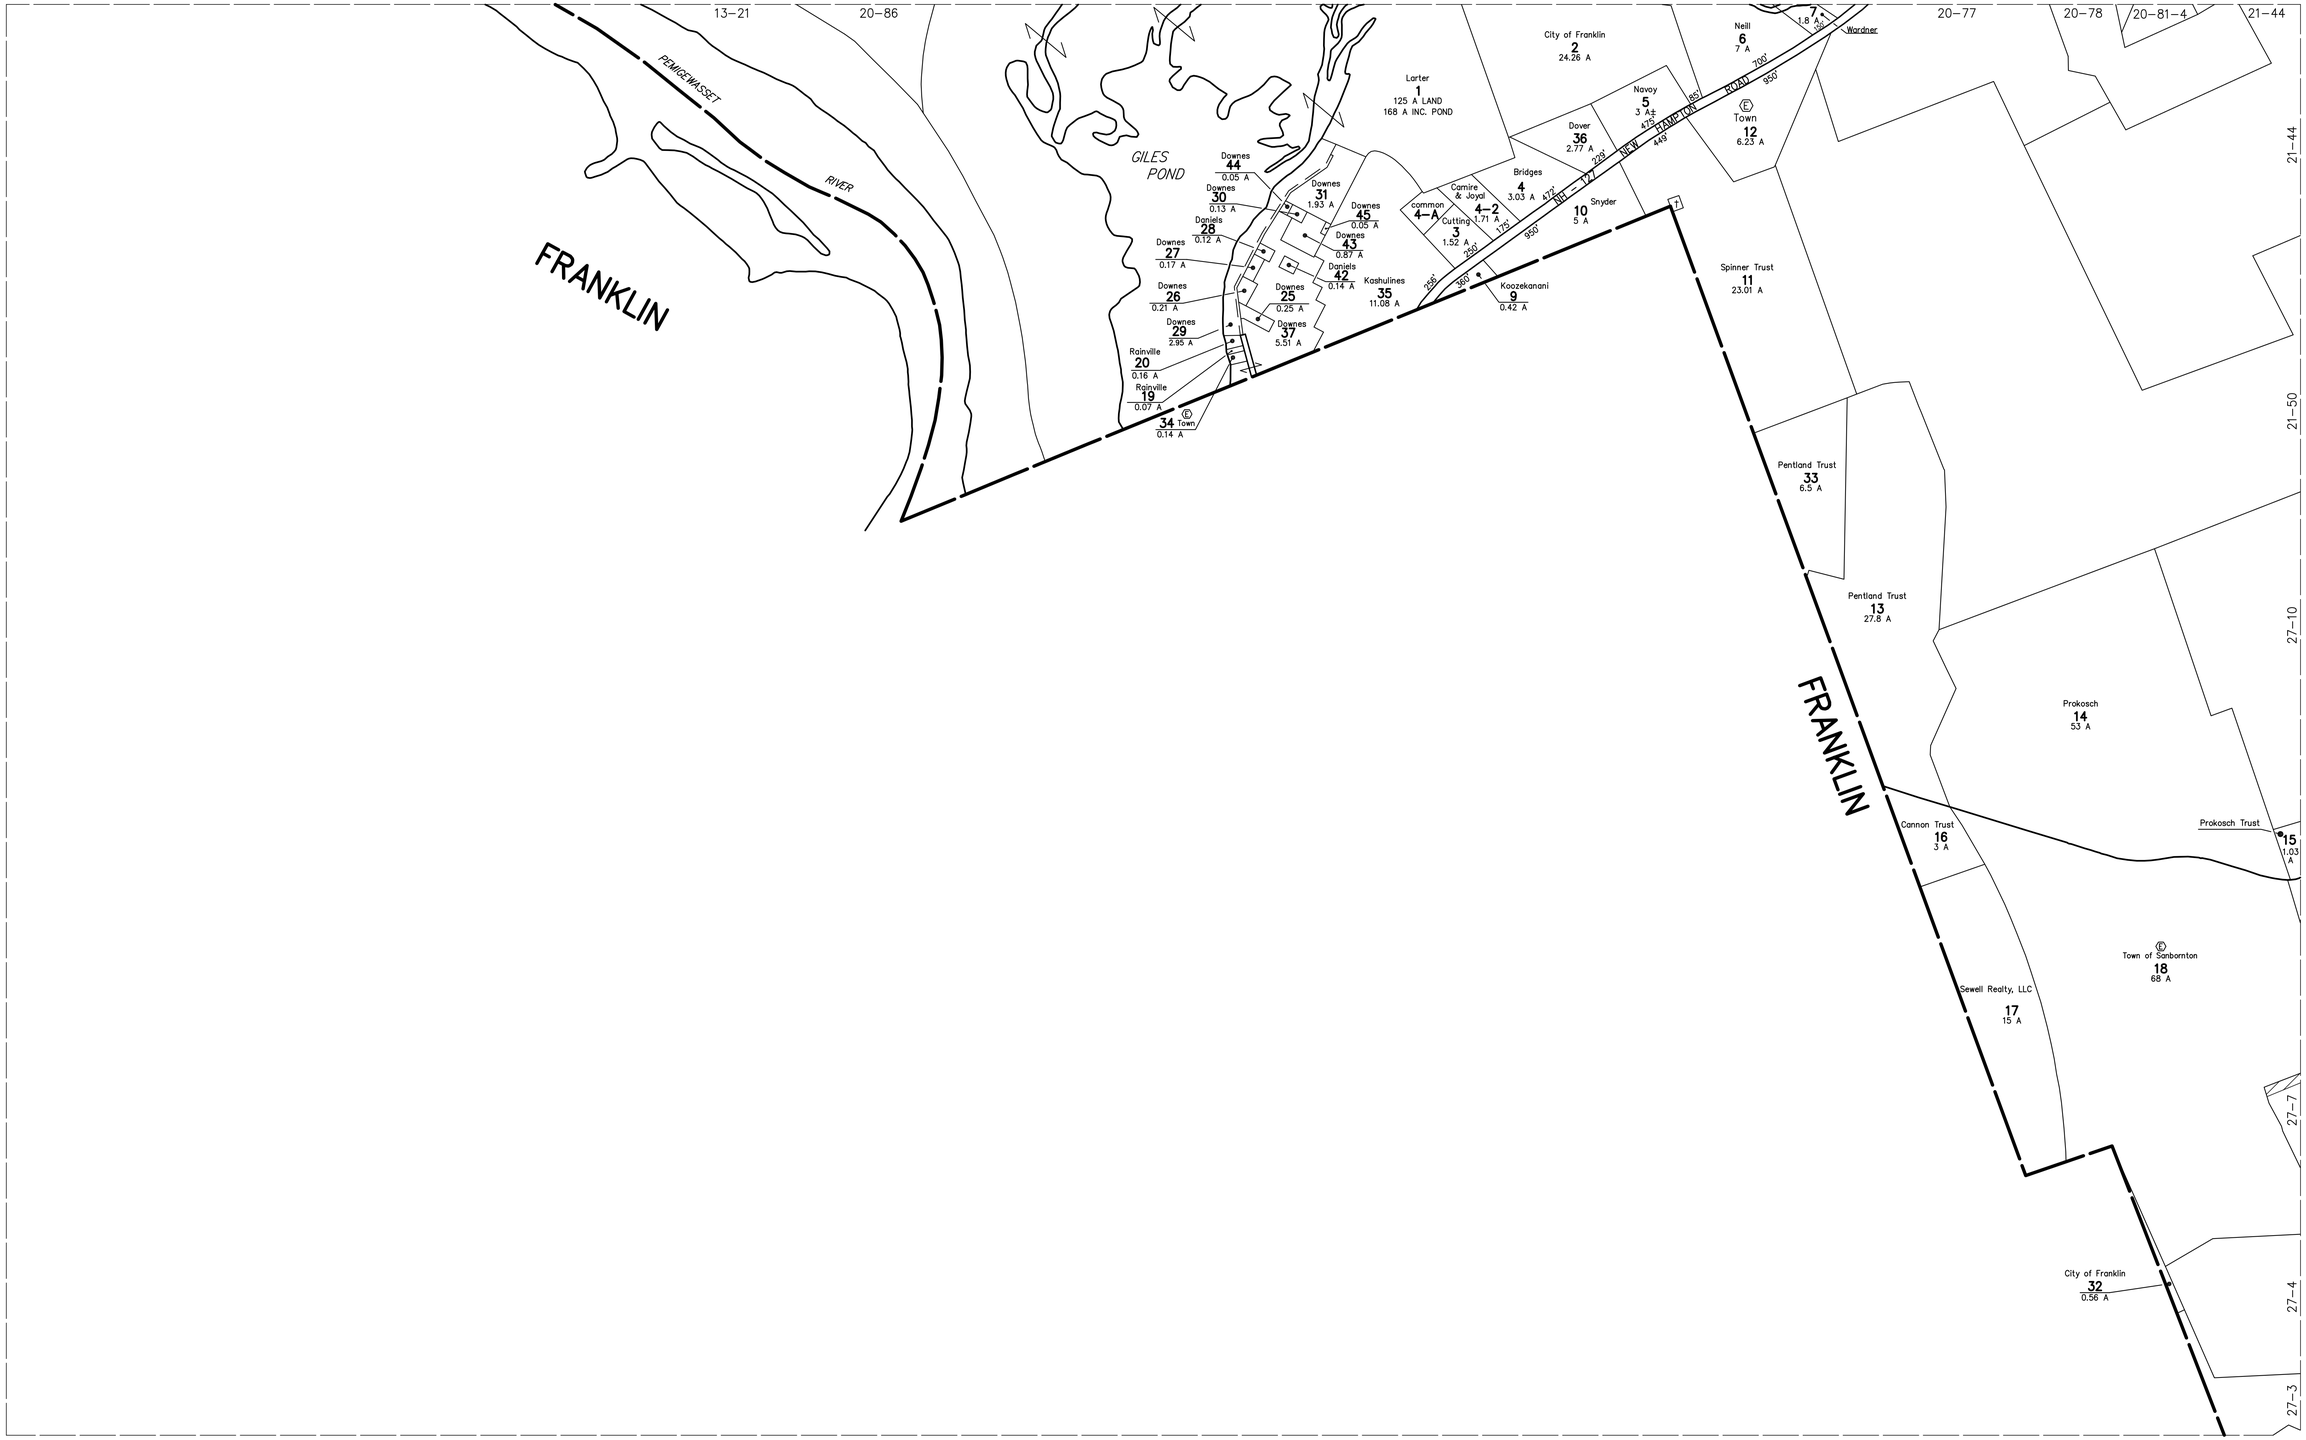

THIS MAP IS FOR ASSESSMENT PURPOSES. IT IS NOT VALID FOR LEGAL DESCRIPTION OR CONVEYANCE.

ORIGINALLY PREPARED BY:
RONALD MITCHELL & ASSOCIATES INC.
GILFORD, NEW HAMPSHIRE

PRODUCED IN 1999 BY
CAI Technologies
Precision Mapping. Geospatial Solutions.
11 PLEASANT STREET, LITTLETON, NH 03561
800.322.4540 - WWW.CAI-TECH.COM

LEGEND

AREA . . . . . A
DIMENSION . . . . . 100'
WATER . . . . . .
EXEMPT PROPERTY. . . . . Ⓔ
RIGHT OF WAY/ACCESS . . . . . R/W
COMMON OWNERSHIP. . . . . .

SCALE 1" = 400'
FEET 200 0 400 800 1200
METERS 100 0 100 200 300

REVISED TO :

PROPERTY MAPS

SANBORNTON

NEW HAMPSHIRE

INDEX DIAGRAM
19 20 21 27
GN

MAP NO.
25